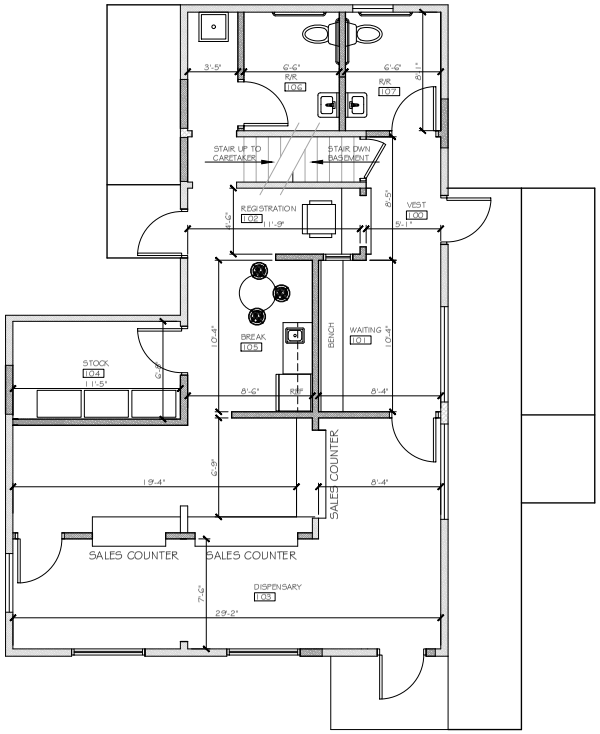

FIRST FLOOR CONCEPT 6

SCALE: 1/4" = 1'-0"

NORTH

BA²
BLACKSTOCK
ALESSANDRI
ASSOCIATES

ARCHITECTURE
INTERIORS
PLANNING
URBAN DESIGN

70 MACOMB PL, SUITE 220
MT. CLEMENS, MI 48043

5725 RIVER ROAD
MARINE CITY MICHIGAN 48054

PH: 586-468-9568
WEB: WWW.B-A2.COM

CONSULTANT:

DATE/REVISION:	REV. ISSUE DATE
REVIEW	REV. 9/30/19
REVIEW	REV. 10/8/19

DRAWN H.B.
CHECKED H.B.
APPROVED H.B.

PROJECT:

BATTLE CREEK PROVISIONING CENTER

92 & 100 UPTON AVE,
BATTLE CREEK,
MI, 49037

SHEET TITLE:
FLOOR PLAN
CONCEPT 6

PROJECT NUMBER:
2019-061

SHEET NUMBER:
A-100

THIS DRAWING IS COPYRIGHT & PROTECTED. BLACKSTOCK ALESSANDRI ASSOC.