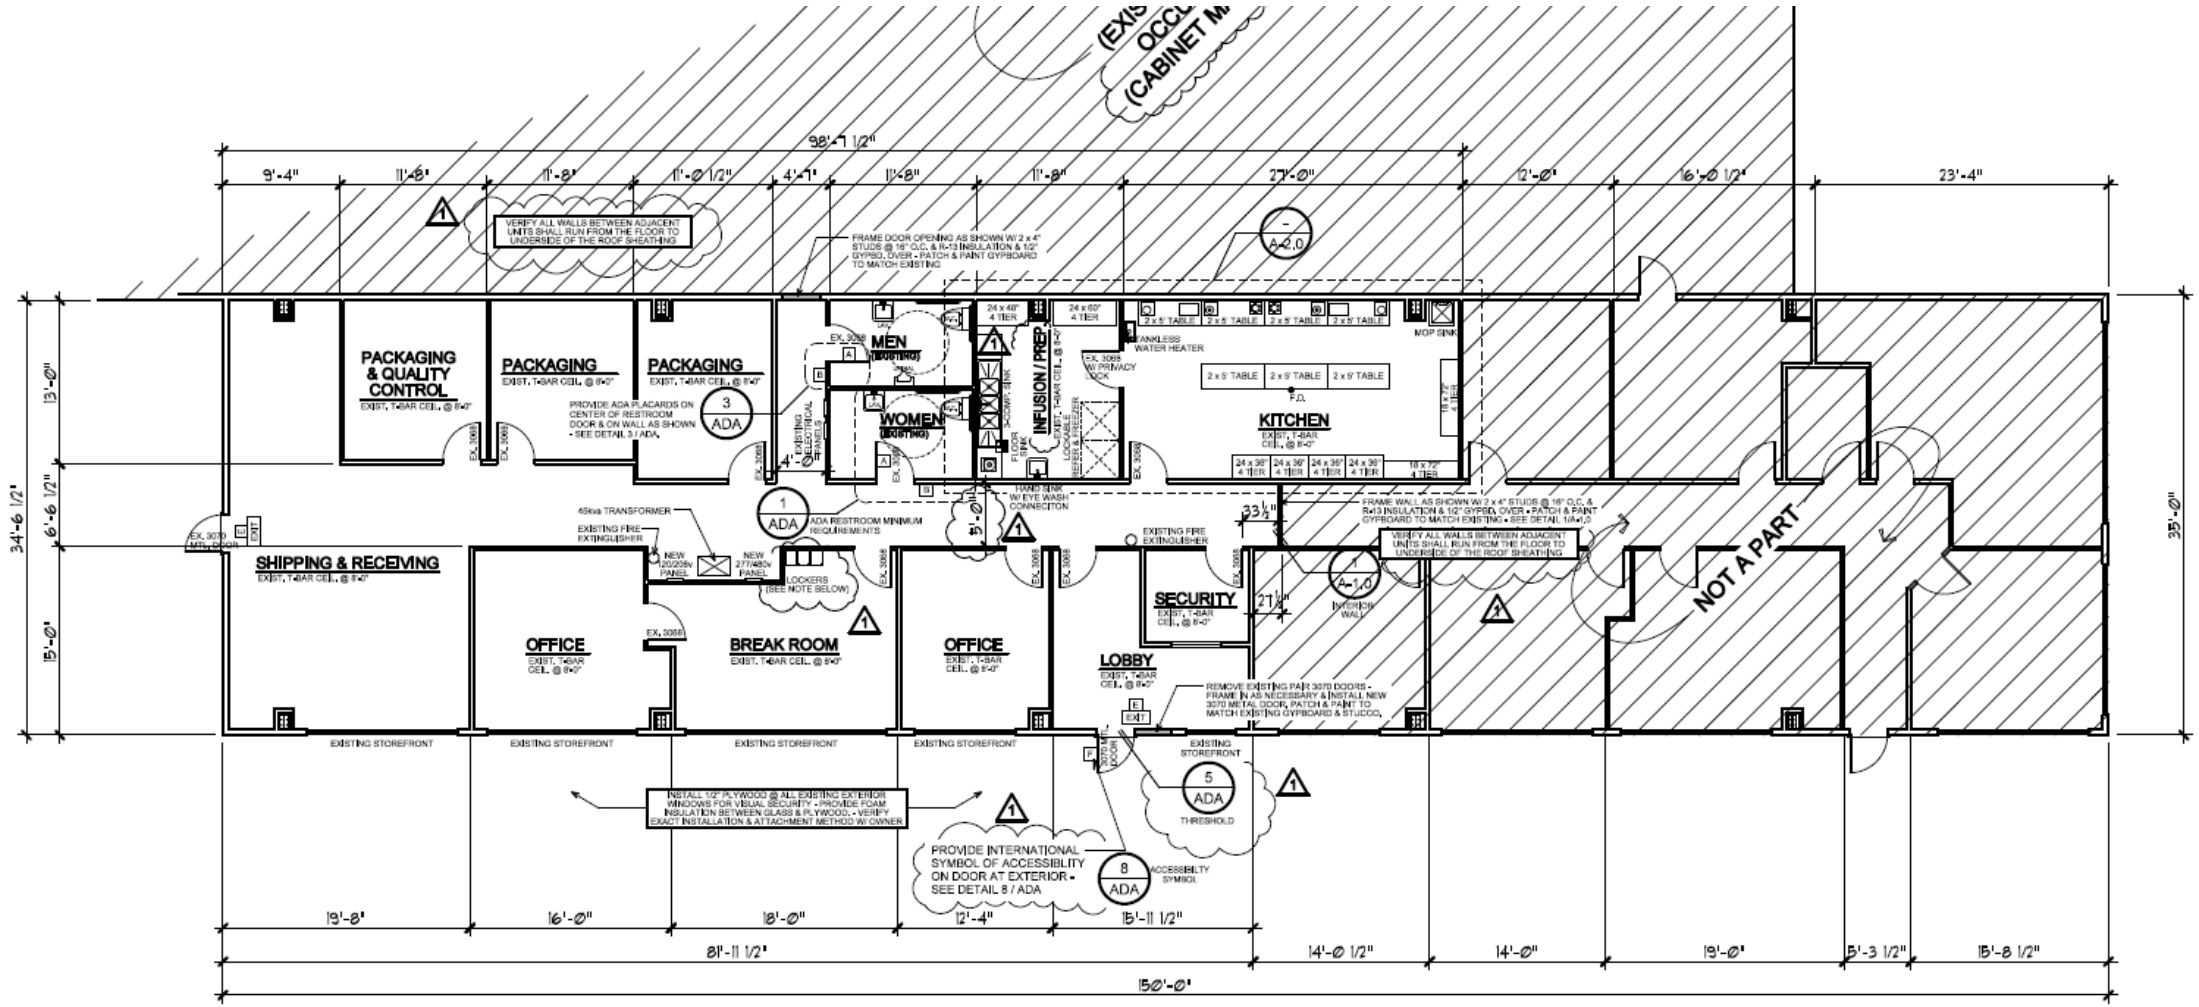
98'-7 1/2"
9'-4"
11'-8"
11'-8"
11'-0 1/2"
4'-7"
11'-8"
11'-8"
27'-0"
12'-0"
16'-0 1/2"
23'-4"
34'-6 1/2"
13'-0"
6'-6 1/2"
15'-0"
35'-0"
VERIFY ALL WALLS BETWEEN ADJACENT UNITS SHALL RUN FROM THE FLOOR TO UNDERSIDE OF THE ROOF SHEATHING
FRAME DOOR OPENING AS SHOWN W/ 2 x 4" STUDS @ 16" O.C. & R-13 INSULATION & 1/2" GYPSO. OVER • PATCH & PAINT GYPBOARD TO MATCH EXISTING
A-2.0
PACKAGING & QUALITY CONTROL
EXIST. T-BAR CEIL. @ 8'-0"
PACKAGING
EXIST. T-BAR CEIL. @ 8'-0"
PACKAGING
EXIST. T-BAR CEIL. @ 8'-0"
PROVIDE ADA PLACARDS ON CENTER OF RESTROOM DOOR & ON WALL AS SHOWN - SEE DETAIL 3 / ADA.
3 ADA
MEN (EXISTING)
WOMEN (EXISTING)
INFUSION / PREP
EXIST. T-BAR CEIL. @ 8'-0"
KITCHEN
EXIST. T-BAR CEIL. @ 8'-0"
TANKLESS WATER HEATER
MOP SINK
FLOOR SINK
LOCKERS REFER & FREEZER
HAND SINK W/ EYE WASH CONNECITON
4' EXISTING ELECTRICAL PANELS
45kva TRANSFORMER
EXISTING FIRE EXTINGUISHER
NEW 120/208v PANEL
NEW 277/480v PANEL
LOCKERS (SEE NOTE BELOW)
1 ADA
ADA RESTROOM MINIMUM REQUIREMENTS
SHIPPING & RECEIVING
EXIST. T-BAR CEIL. @ 8'-0"
OFFICE
EXIST. T-BAR CEIL. @ 8'-0"
BREAK ROOM
EXIST. T-BAR CEIL. @ 8'-0"
OFFICE
EXIST. T-BAR CEIL. @ 8'-0"
SECURITY
EXIST. T-BAR CEIL. @ 8'-0"
LOBBY
EXIST. T-BAR CEIL. @ 8'-0"
33 1/2"
21"
1 A-1.0 INTERIOR WALL
FRAME WALL AS SHOWN W/ 2 x 4" STUDS @ 16" O.C. & R-13 INSULATION & 1/2" GYPSO. OVER • PATCH & PAINT GYPBOARD TO MATCH EXISTING • SEE DETAIL 1/A-1.0
VERIFY ALL WALLS BETWEEN ADJACENT UNITS SHALL RUN FROM THE FLOOR TO UNDERSIDE OF THE ROOF SHEATHING
NOT A PART
REMOVE EXISTING PAIR 3070 DOORS - FRAME IN AS NECESSARY & INSTALL NEW 3070 METAL DOOR, PATCH & PAINT TO MATCH EXISTING GYPBOARD & STUCCO.
EXISTING STOREFRONT
EXISTING STOREFRONT
EXISTING STOREFRONT
EXISTING STOREFRONT
EXISTING STOREFRONT
5 ADA THRESHOLD
INSTALL 1/2" PLYWOOD @ ALL EXISTING EXTERIOR WINDOWS FOR VISUAL SECURITY - PROVIDE FOAM INSULATION BETWEEN GLASS & PLYWOOD. - VERIFY EXACT INSTALLATION & ATTACHMENT METHOD W/ OWNER
PROVIDE INTERNATIONAL SYMBOL OF ACCESSIBLITY ON DOOR AT EXTERIOR - SEE DETAIL 8 / ADA
8 ADA ACCESSIBILITY SYMBOL
19'-8"
16'-0"
8'-0"
12'-4"
15'-11 1/2"
81'-11 1/2"
14'-0 1/2"
14'-0"
19'-0"
5'-3 1/2"
15'-8 1/2"
150'-0"